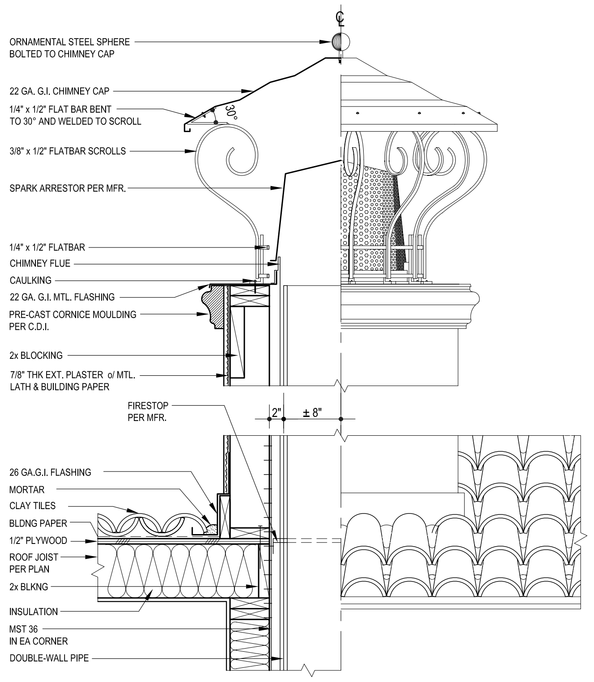

CHIMNEY | 17

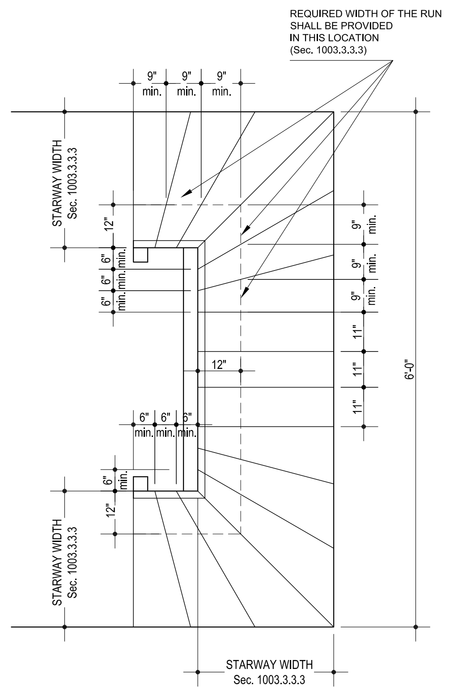

1/2"=1'-0" SCALE

WINDING STAIRWAY | 14

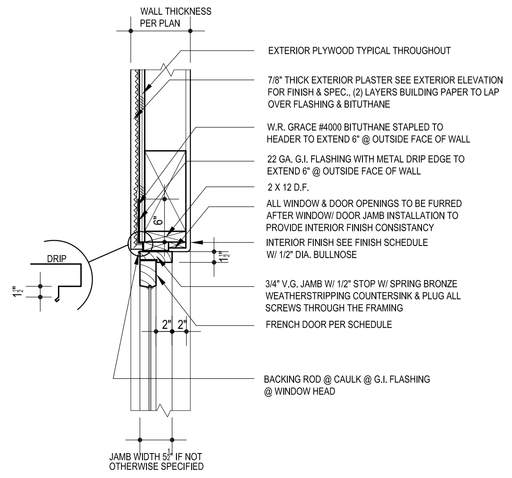

OUTSWINGING DOOR HEADER | 12

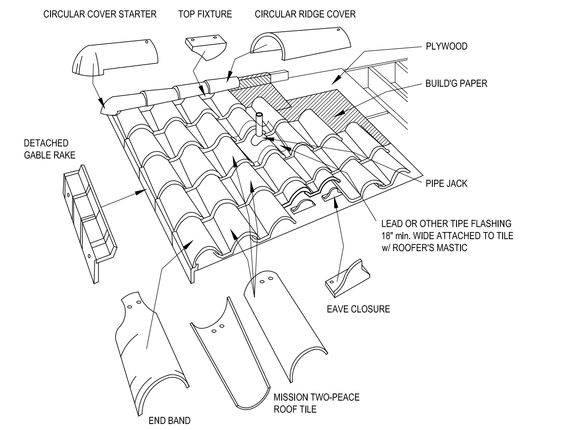

NOTE:

THE FINISHED TILES ARE 18" LONG, 8 1/2"- 7" WIDE AND 1/2" THICK. WHEN INSTALLED ONE SQ. FT. OF TILES WEIGHTS ABOUT 9 LBS. INSTALL WITH 11" CENTER-TO-CENTER SPACING AND A MIN OF 3" HEAD LAP.

LARR # 24 045; ER-3523; CSI # 07320
TWO-PIECE MISSION CLAY ROOFING TILES
UNITED STATES TILE COMPANY,
909 RAILROAD STREET
CORONA, CALIFORNIA 92882

TILE ROOF | 8

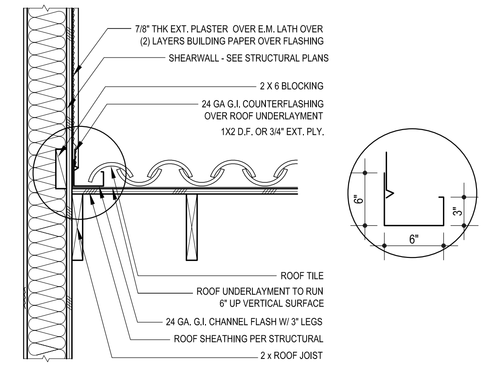

ROOF FLASHING | 4

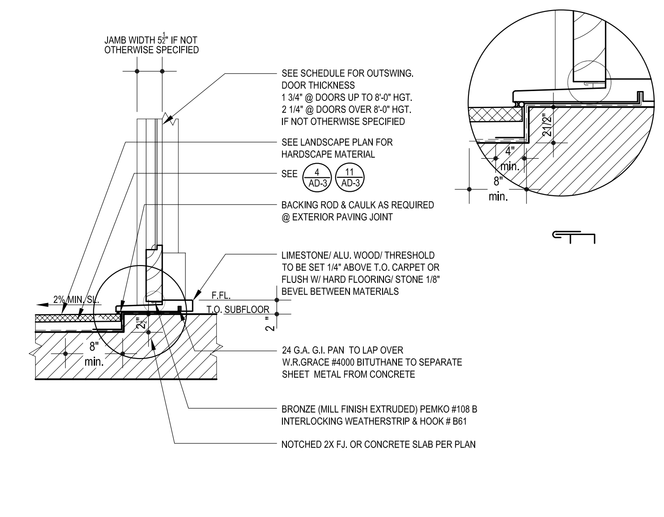

OUTSWINGING DOOR SILL | 11

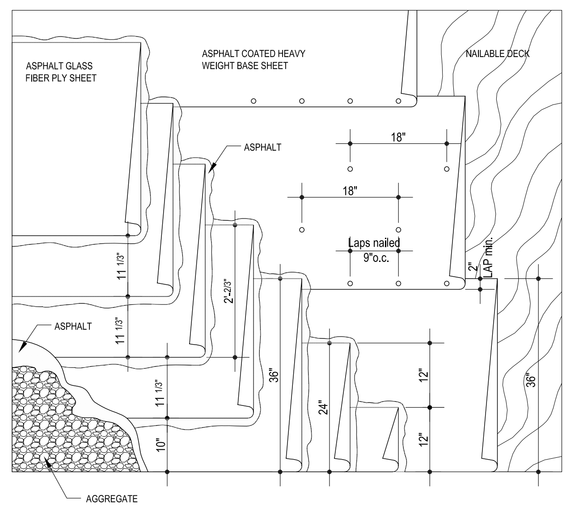

NTS

ROOF ASSEMBLY | 7

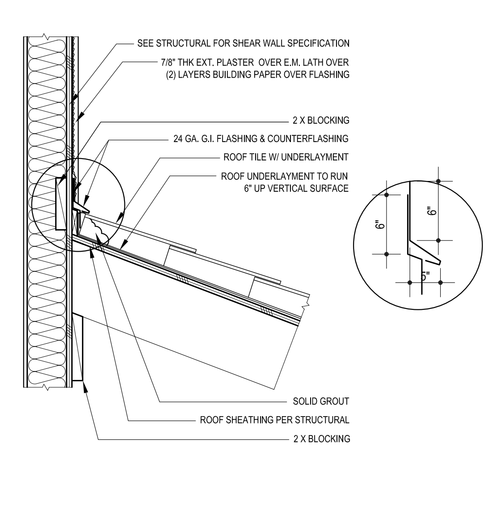

ROOF FLASHING | 3

TYPICAL STAIR | 16

GUARDRAIL @ DECK | 13

GUARDRAIL | 15

INSWINGING DOOR HEADER | 10

EAVE | 6

VALLEY | 2

INSWINGING DOOR SILL | 9

EAVE | 5

RIDGE | 1

LICENESED ARCHITECT
VLADIMIR TOMALEVSKI
C22417
06.30.09.
RENEWAL DATE
STATE OF CALIFORNIA

MR. ALI MADANI & MR.HOSSEIN ASHTIANI
5 UNIT CONDOMINIUMS at:
1327 EUCLID STR., SANTA MONICA, CA-90404

L&V architects inc.
1514 17th Street, Suite 207
Santa Monica, CA 90404
Tel: 310. 829. 0996; Fax: 310. 829. 7889

DETAILS — title

08.29.07. — date

1" = 1' — scale

AD -2 — sheet number