SECOND FLOOR PLAN

scale 1/4"=1'-0"

LEGEND:
- 4" WALL
- 6" WALL
- 6" FIRE & SOUND RATED WALL
- DROPPED CEILING AREA

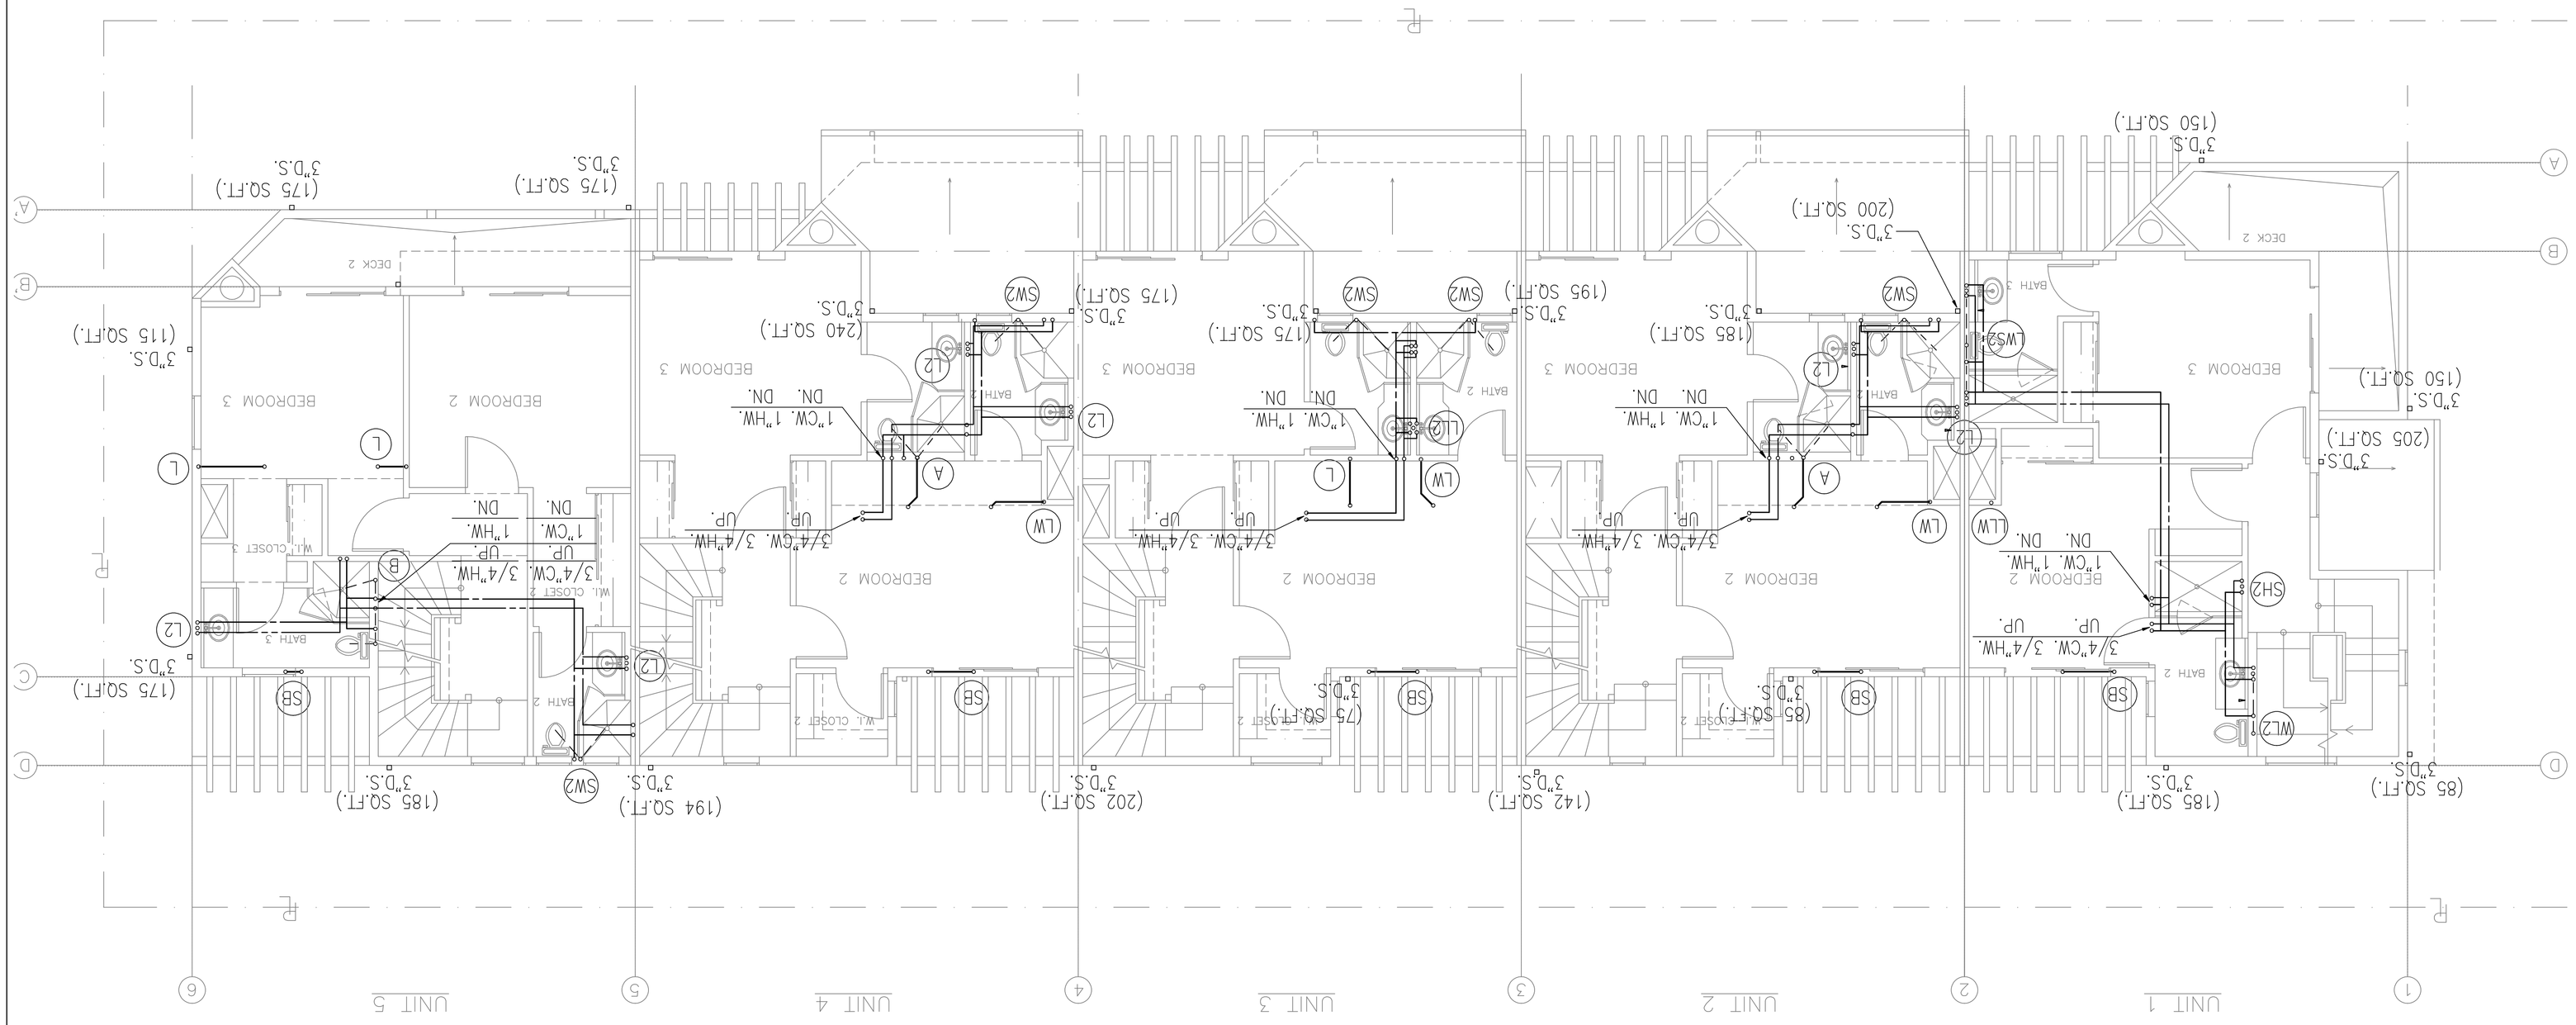

FARZAN ENGINEERING
1800 BUTLER AVE #305
W. LOS ANGELES, CA 90025
Tel. (310) 386 2400; Fax. (310) 479 1565

TITLE
SECOND FLOOR PLAN

SCALE	DATE
1/4"=1'-0"	2-19-07

SHEET NUMBER
P-5

MR. ALI MADANI & MR.HOSSEIN ASHTIANI
5 UNIT CONDOMINIUMS at
1327 EUCLID STR., SANTA MONICA, CA-90404

No.	REVISION	DATE