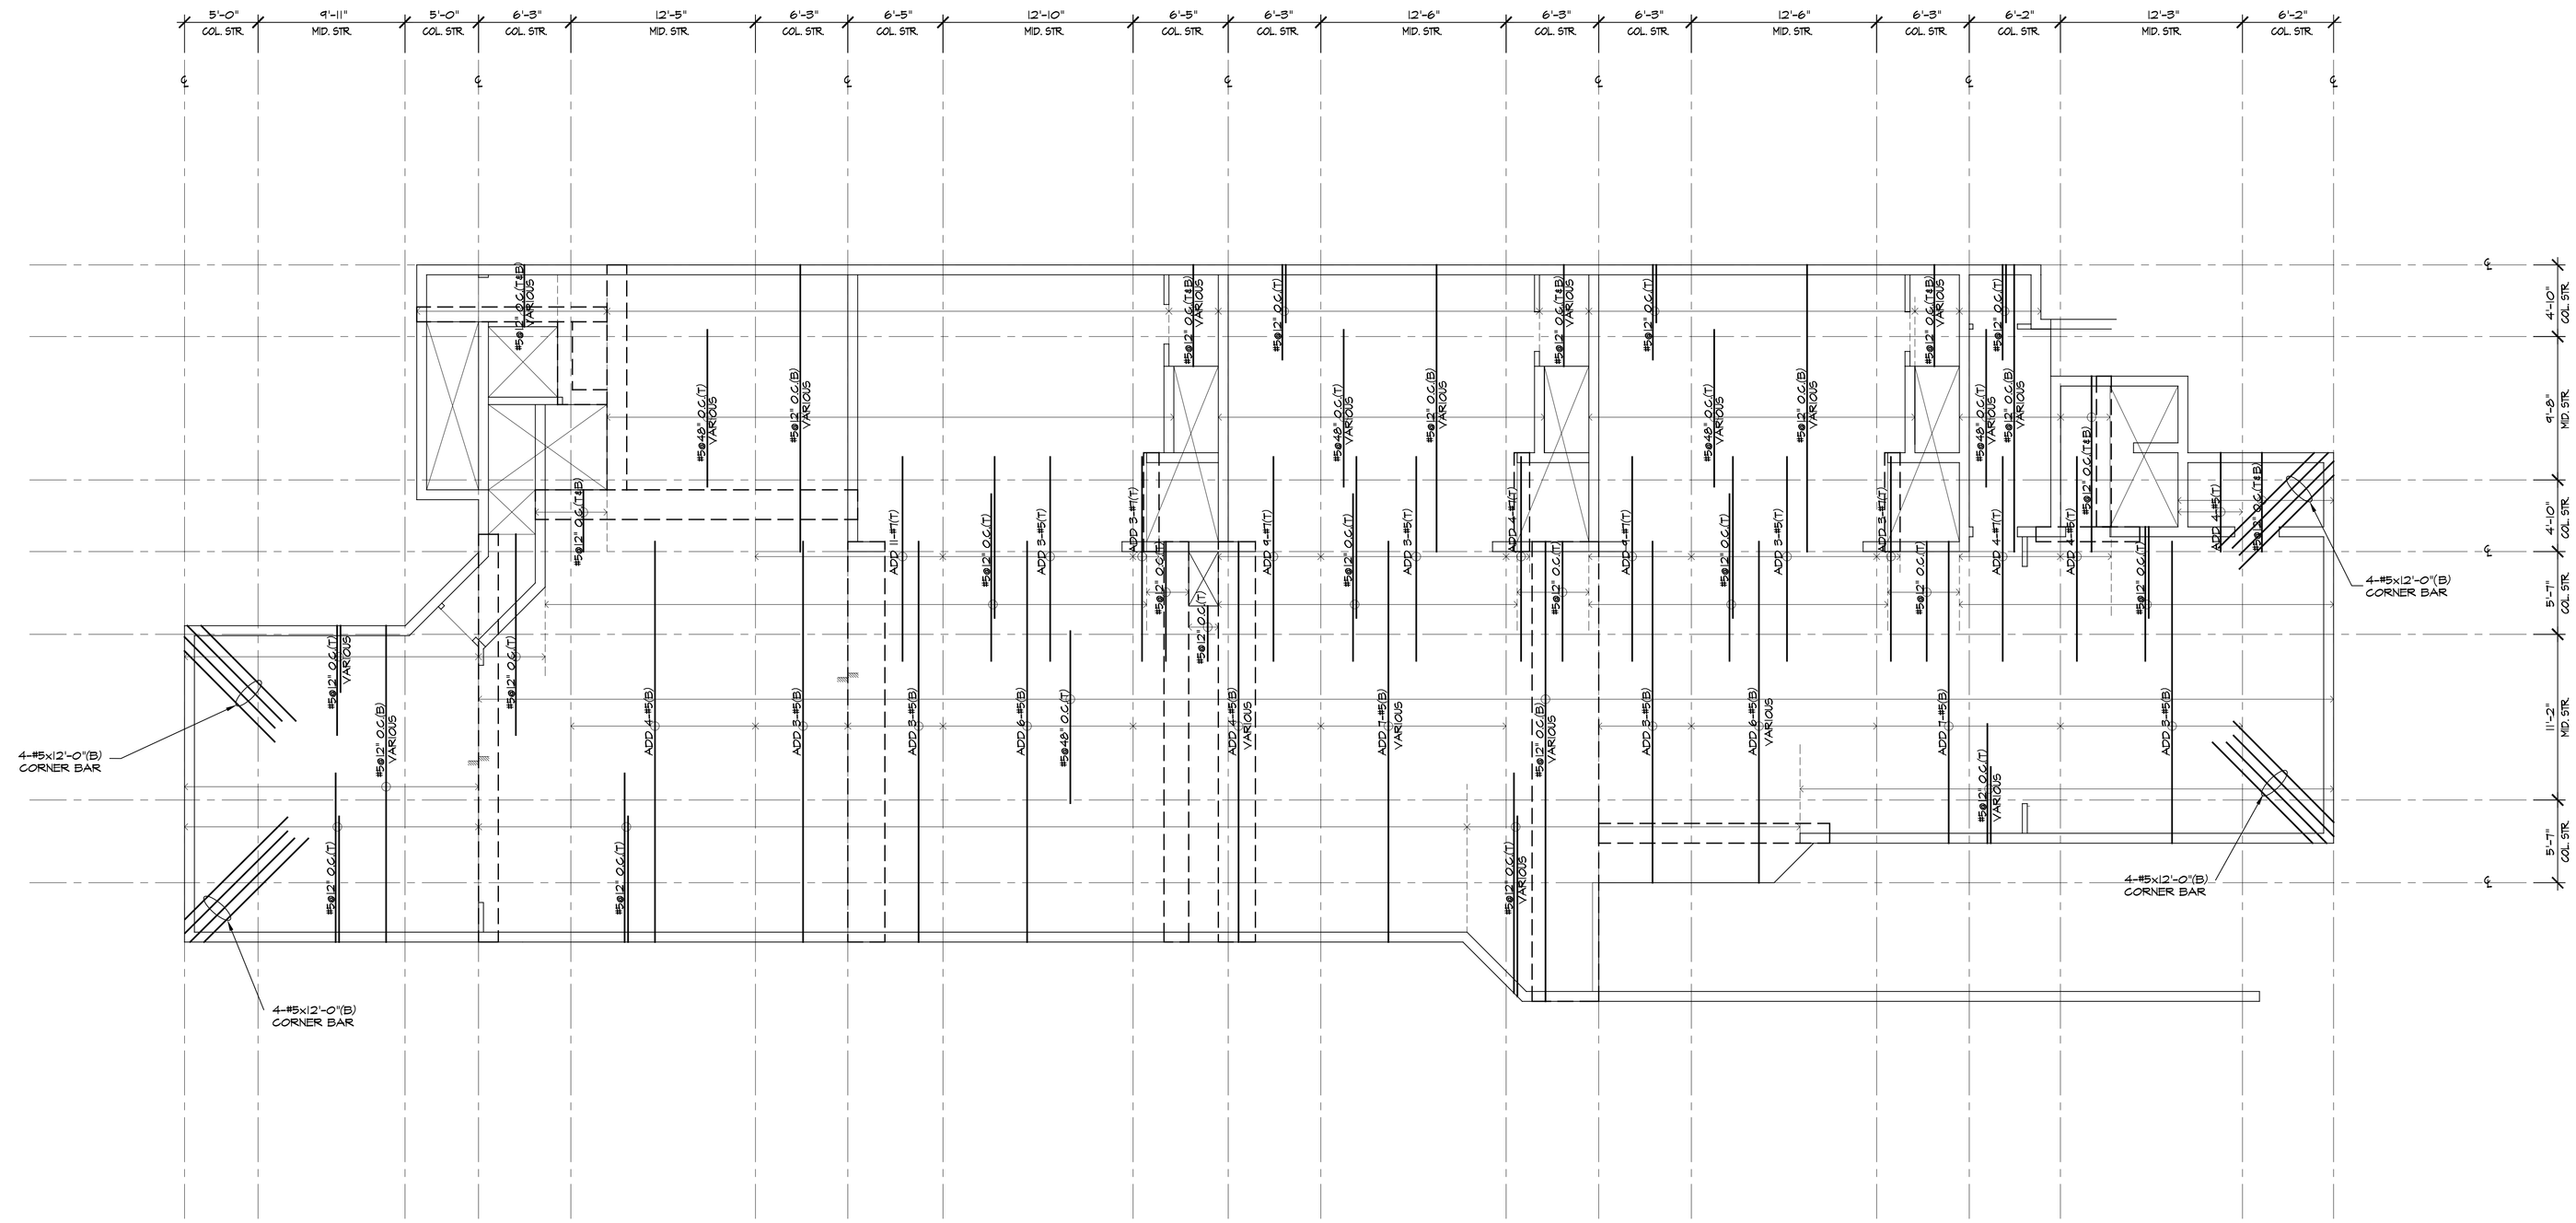

1 — FIRST FLOOR DECK LONGITUDINAL REINFORCING LAYOUT

(11" THK CONC. DECK)

SCALE : 3/16"=1'-0"
f'c = 4000 psi

1. TYPICAL SLAB REINFORCING SHALL BE #5 @12" O.C. (T)&(B) - SEE TYPICAL SECTION 1/S-3.2
2. (T)DENOTES TOP BAR, (B) DENOTES BOTTOM BAR.
3. "COL" DENOTES COLUMN STRIP AND "MID" DENOTES MIDDLE STRIP.
4. SEE TYPICAL COLUMN AND MIDDLE SLAB SECTION FOR TYPICAL REBAR LENGTH U.N.O ON PLAN.
5. LONGITUDINAL DIRECTION REINFORCING ARE THE OUTER LAYER OF TWO WAY REINFORCING.
6. ADD #NO. (B) DENOTES ADDITIONAL BOTTOM BARS TO BE ADDED IN ADDITION TO THE TYPICAL SLAB BOTTOM REINFORCING.
   ADD #NO. (T) DENOTES ADDITIONAL TOP BARS TO BE ADDED IN ADDITION TO THE TYPICAL SLAB TO REINFORCING.

No.	REVISION	DATE

REGISTERED PROFESSIONAL ENGINEER
SUNG YOUCK LEE
No. 3821
Exp.03-31-08
STRUCTURAL
STATE OF CALIFORNIA

MR. ALI MADANI & MR.HOSSEIN ASHTIANI
5 UNIT CONDOMINIUMS at
1327 EUCLID STR., SANTA MONICA, CA-90404

L&V ARCHITECTS
1514 17th Street, Suite 207
Santa Monica, CA 90404
Tel. (310) 829 0996; Fax. (310) 829 7889

TITLE
LONGITUDINAL REINFORCING LAYOUT

SCALE	DATE
	02/27/07

SCHEET NUMBER
S-2.3